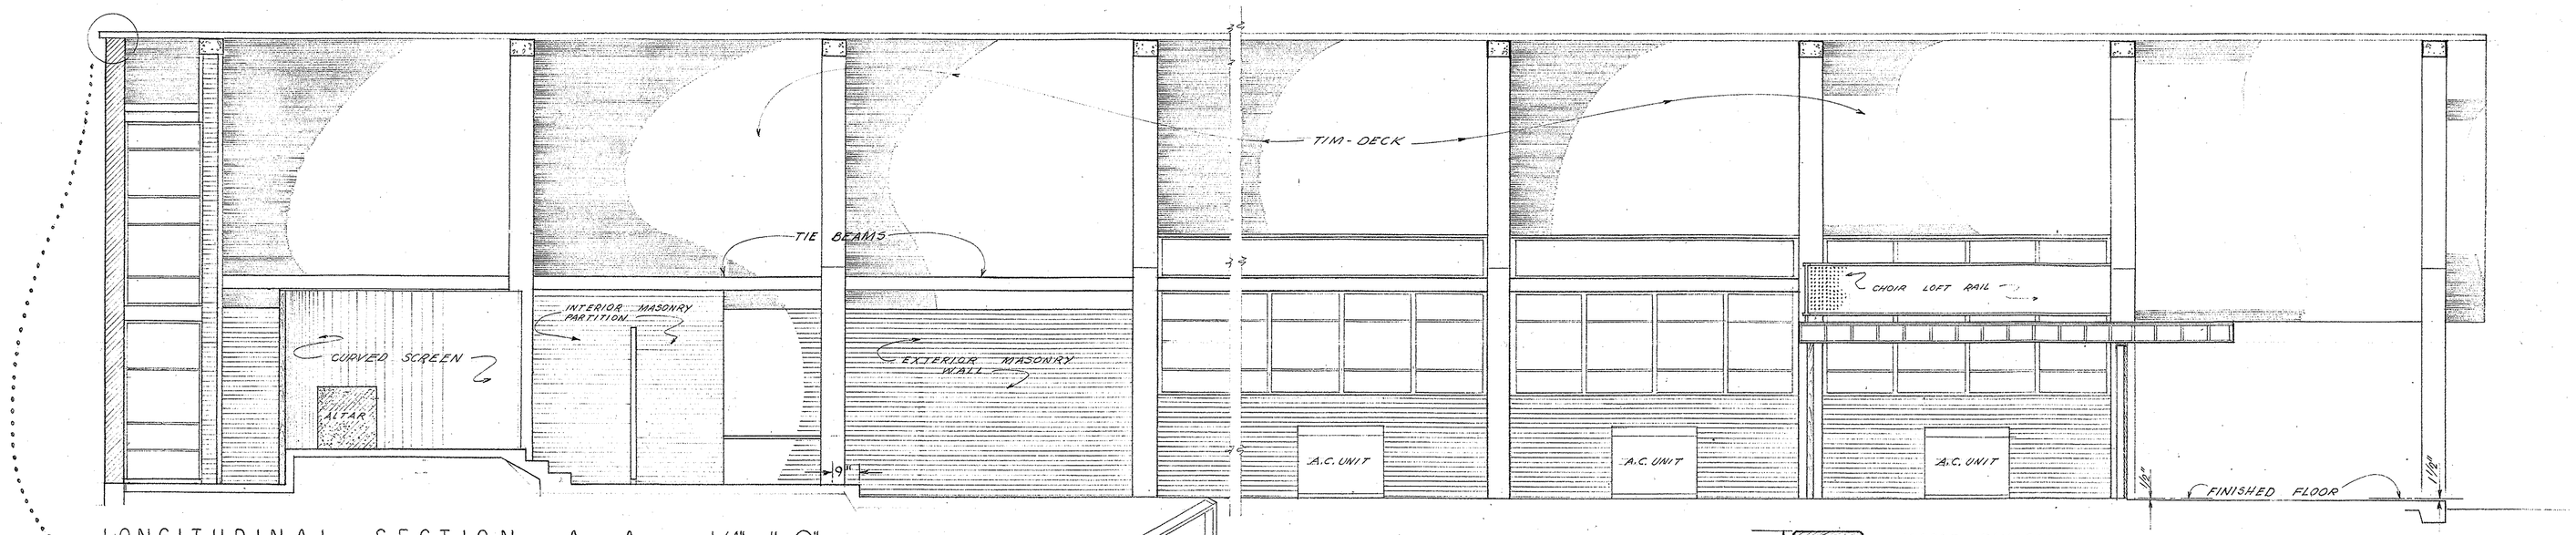

LONGITUDINAL SECTION A — A 1/4" = 1'-0"

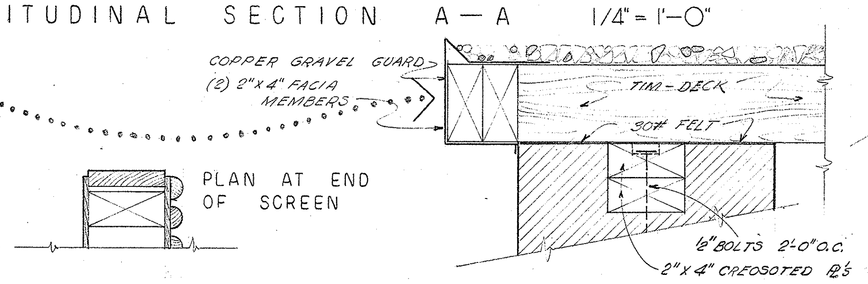

PLAN AT END OF SCREEN

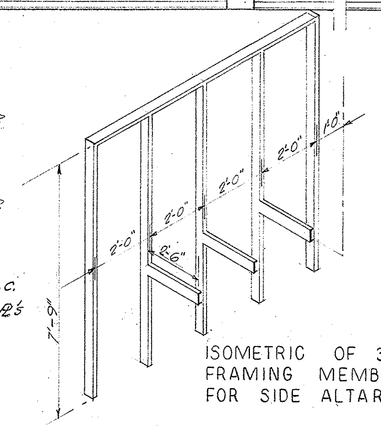

ISOMETRIC OF 3" C FRAMING MEMBERS FOR SIDE ALTAR SCREENS

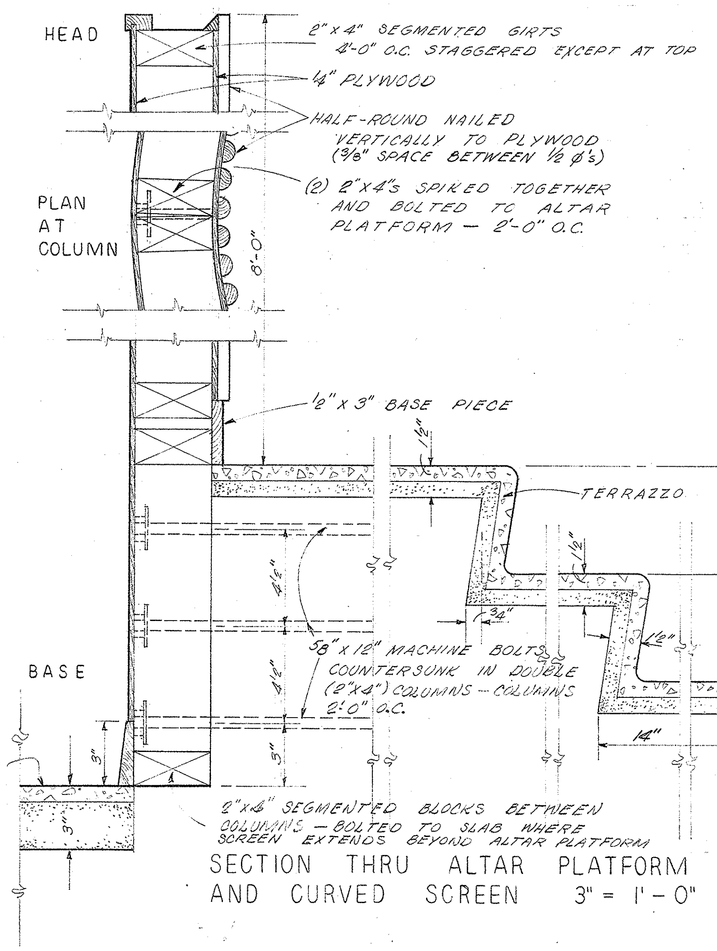

SECTION THRU ALTAR PLATFORM AND CURVED SCREEN 3" = 1'-0"

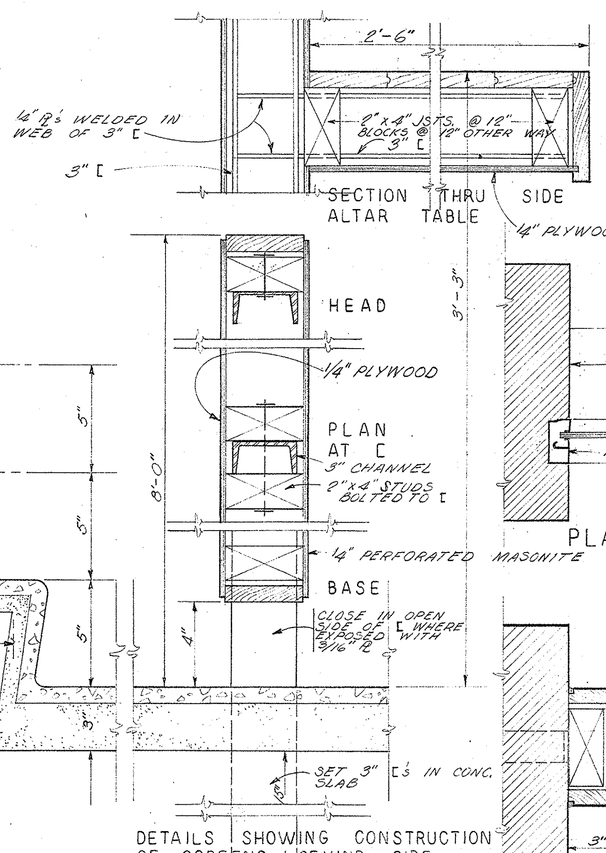

DETAILS SHOWING CONSTRUCTION OF SCREENS BEHIND SIDE ALTARS

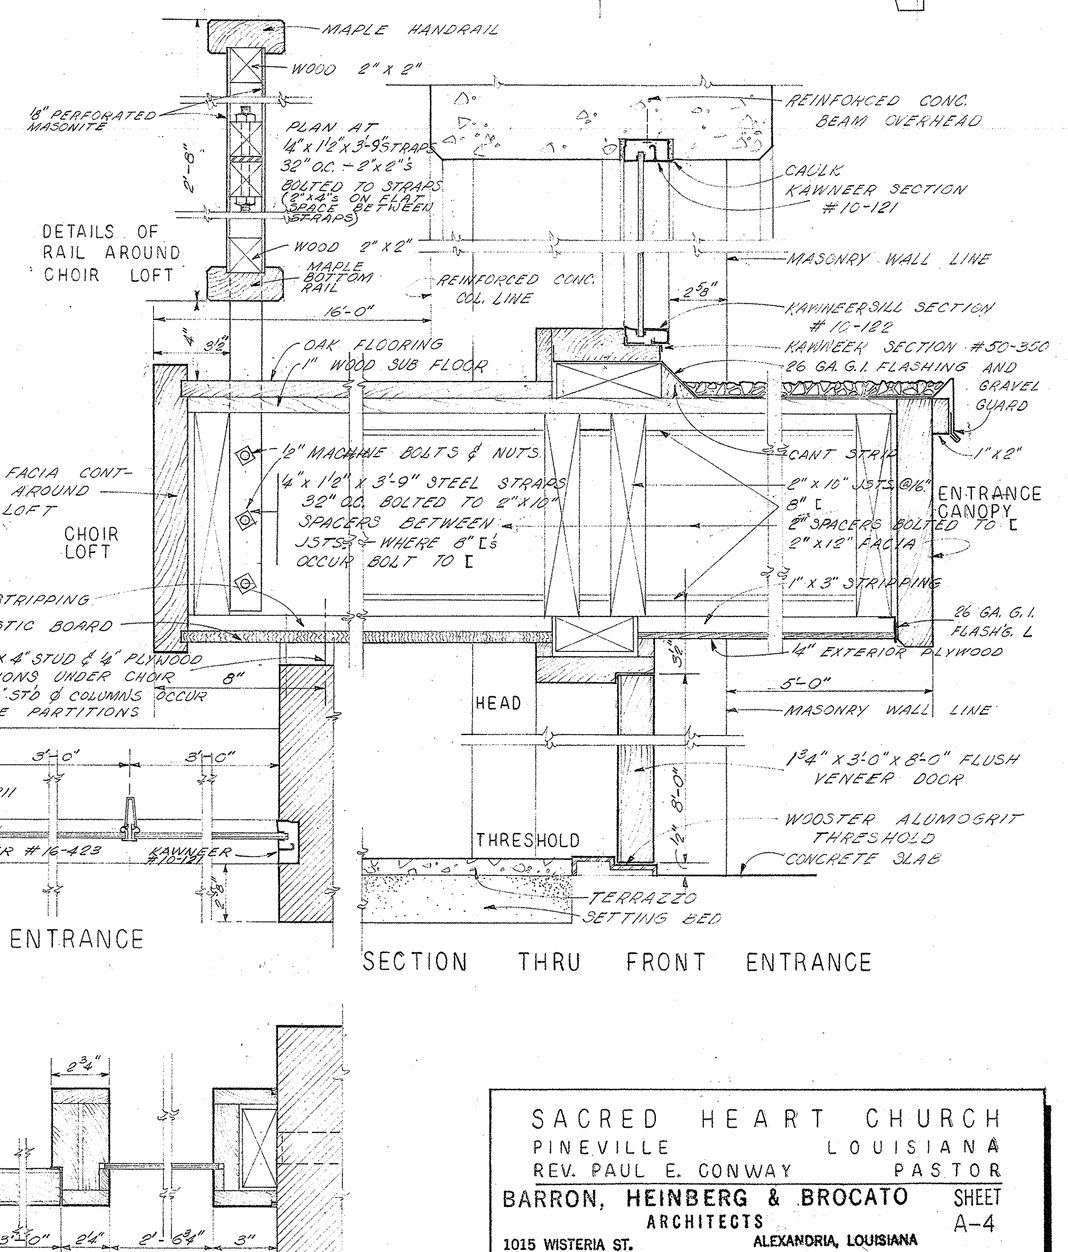

PLAN ABOVE FRONT ENTRANCE

SECTION THRU FRONT ENTRANCE

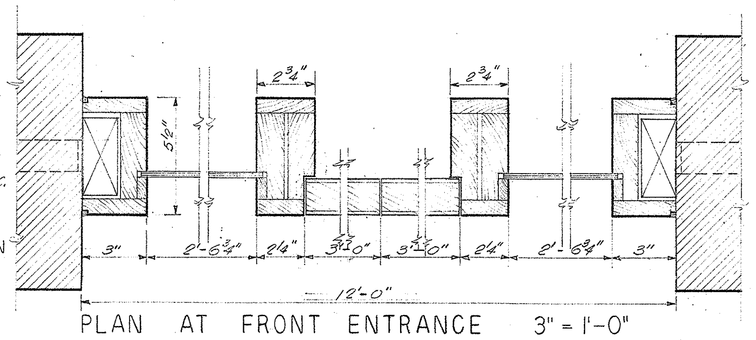

PLAN AT FRONT ENTRANCE 3" = 1'-0"

SACRED HEART CHURCH
PINEVILLE LOUISIANA
REV. PAUL E. CONWAY PASTOR
BARRON, HEINBERG & BROCATO ARCHITECTS SHEET A-4
1015 WISTERIA ST. ALEXANDRIA, LOUISIANA
P. E. BRILEY, JR. - ASSOCIATE
JOB No. 5408 DATE 11/26/64 REVISED 12/15/64 DWN: E.T.G. CHKD